SOLD BY
MAY AND PARMAN AGENCY, INC
151 W MAIN STREET
LEBANON, KENTUCKY 40033

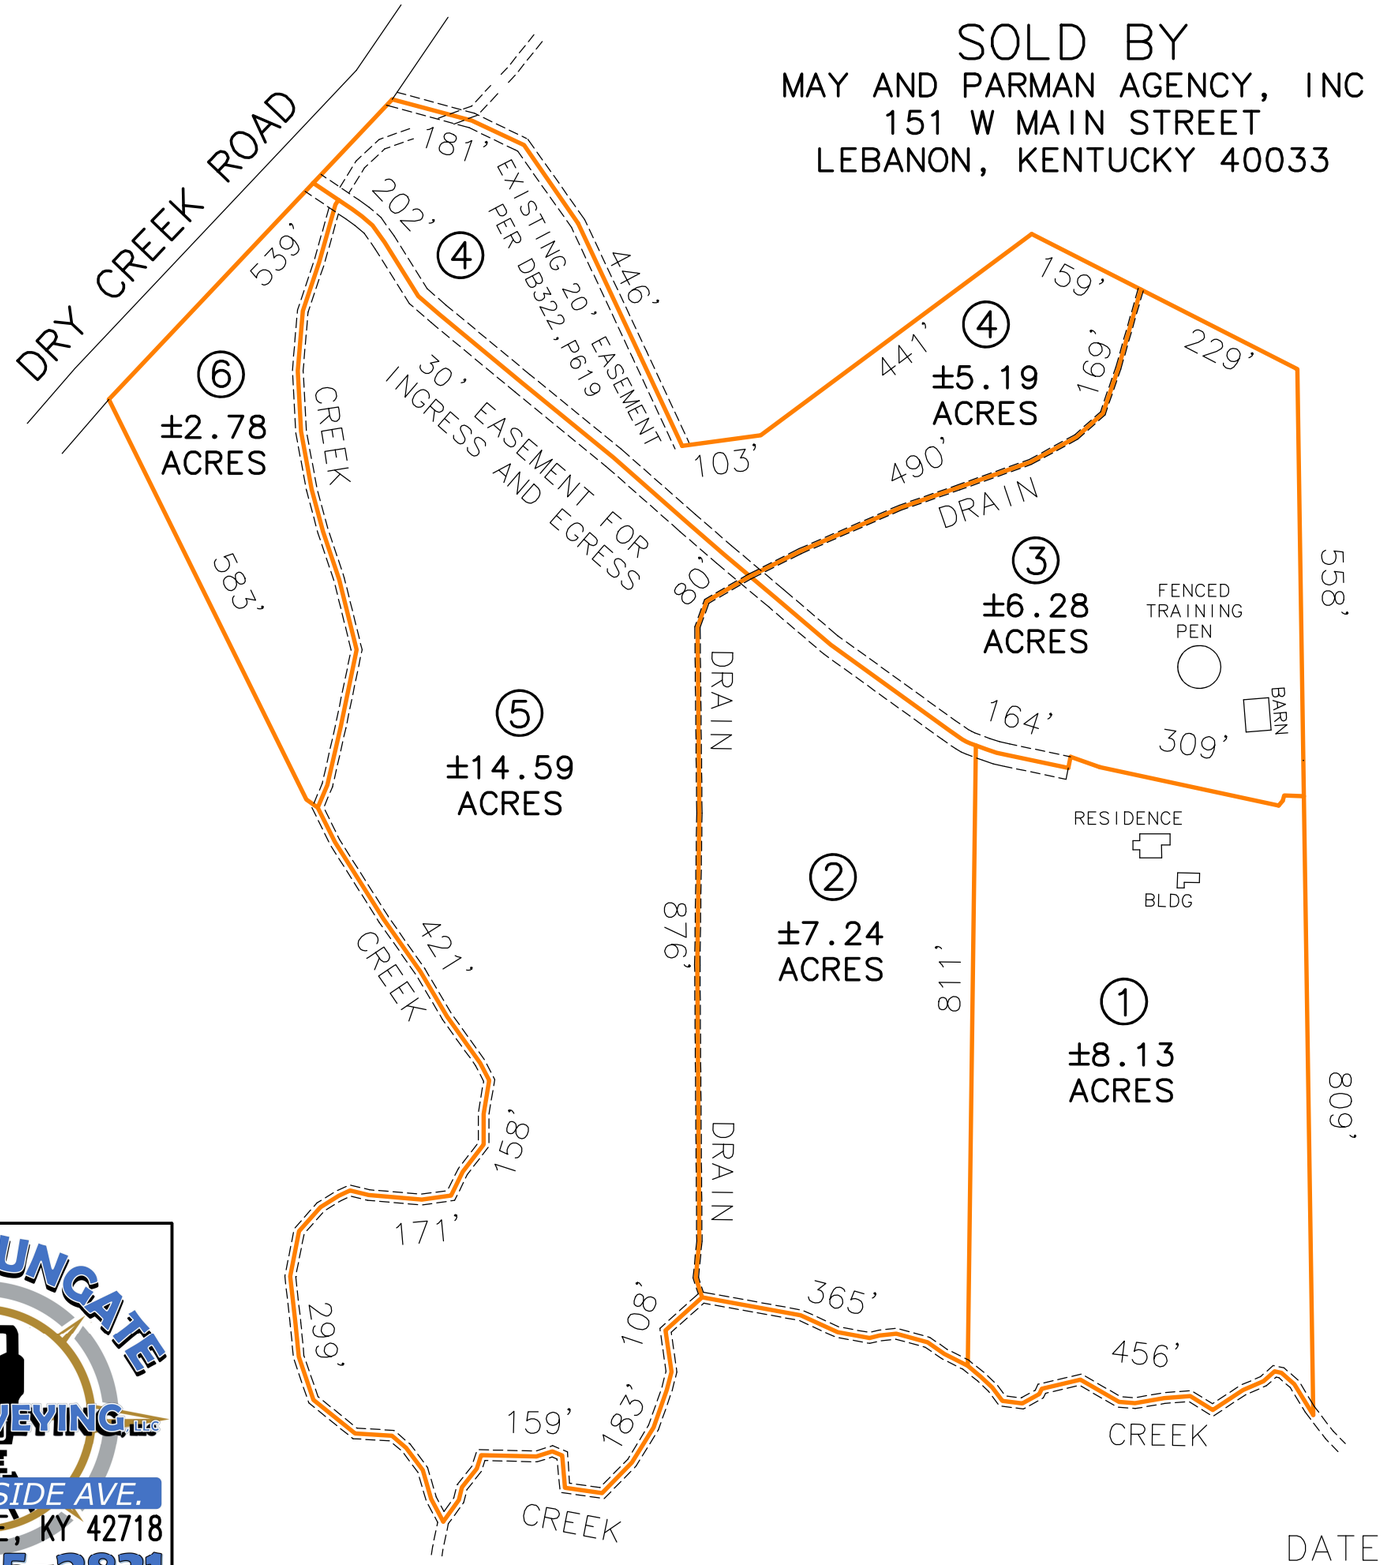

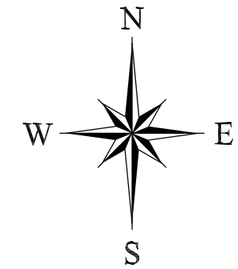

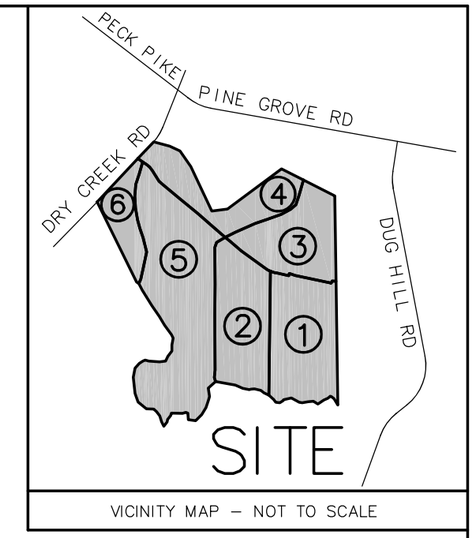

VICINITY MAP – NOT TO SCALE

AUCTION EXHIBIT
NOT TO SCALE
PRELIMINARY PLAT
NOT FOR RECORDING
OR LAND TRANSFER
DISTANCES AND ACREAGE
ARE APPROXIMATE

EXHIBIT FOR
MICHELE CHARLET
LAND DIVISION #1
DRY CREEK ROAD
CASEY COUNTY, KENTUCKY
PVA #: 010-03B-2

DATE OF EXHIBIT: APRIL 10, 2026

MILLER, TUNGATE LAND SURVEYING, LLC
202 BROOKSIDE AVE.
CAMPBELLSVILLE, KY 42718
(270)465-2831

MILLER, TUNGATE LAND SURVEYING, LLC. 025MC26